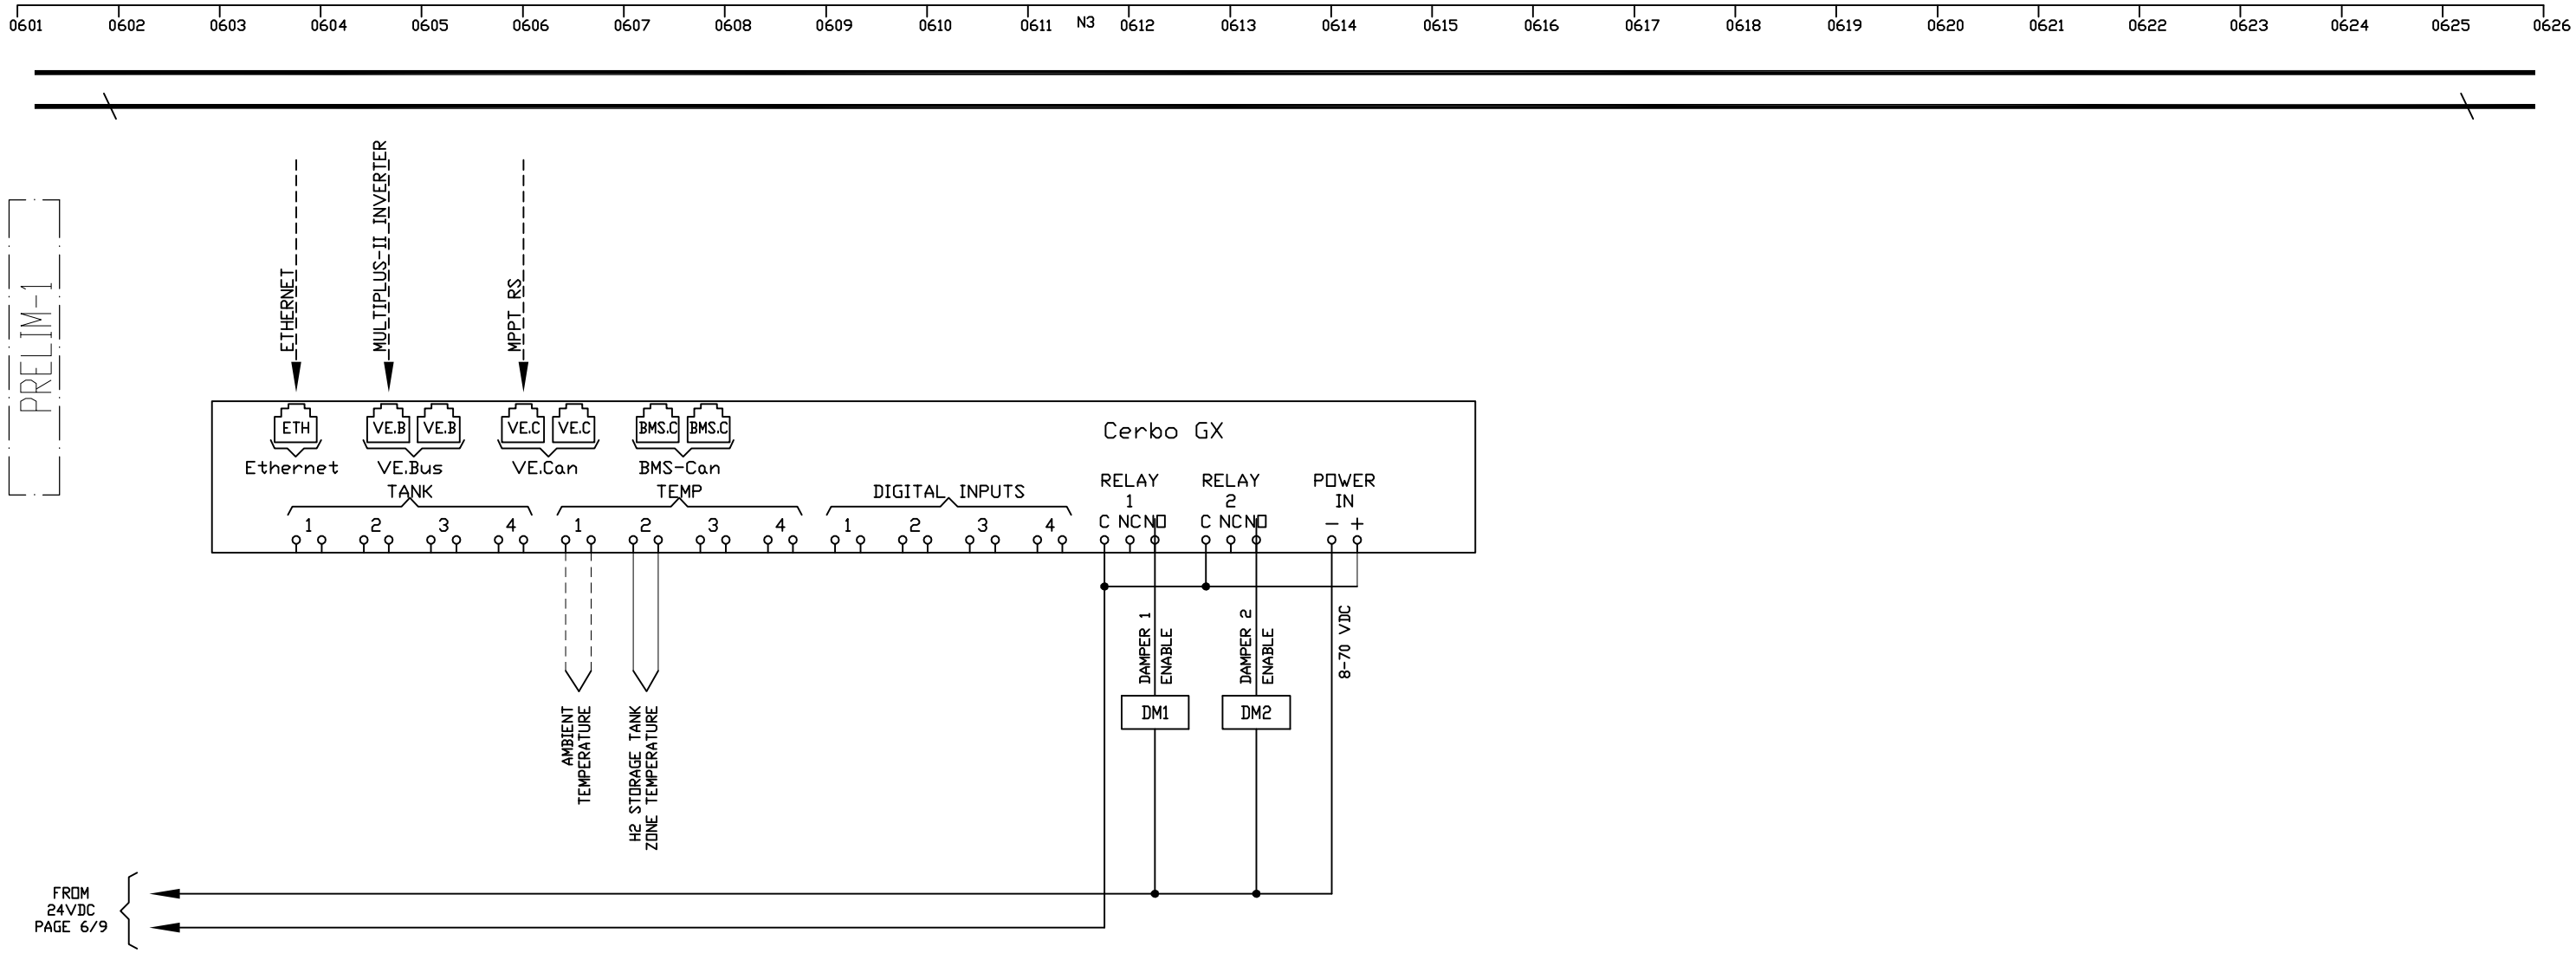

DWG STATUS	AS INSTALLED DATE TBA	INITIALS TBA							
	WORKSHOP DATE TBA	INITIALS TBA							
			A	FOR APPROVAL	NGP		29.1.24		
			REV.	AMENDMENT DESCRIPTION	DRN	CHKD	DATE		

TITLE: HYDROGEN TRAILER
ELECTROLISER
POWER SUPPLIES
ELECTRICAL SCHEMATICS

SHEET 7 OF 9

CLIENT:

R.G.LADD Pty.Ltd.
ELECTRICAL ENGINEERS
& SWITCHBOARD MANUFACTURERS
207 COLCHESTER RD, KILSYTH, VIC 3137
Ph.(03)8720 8100 Fax.(03)9017 8982

DRAWN: NGP	CHECKED:
DATE: 28.1.24	PREPARED BY: NGP
DWG No. RGL50061/003/007	REVISION: A